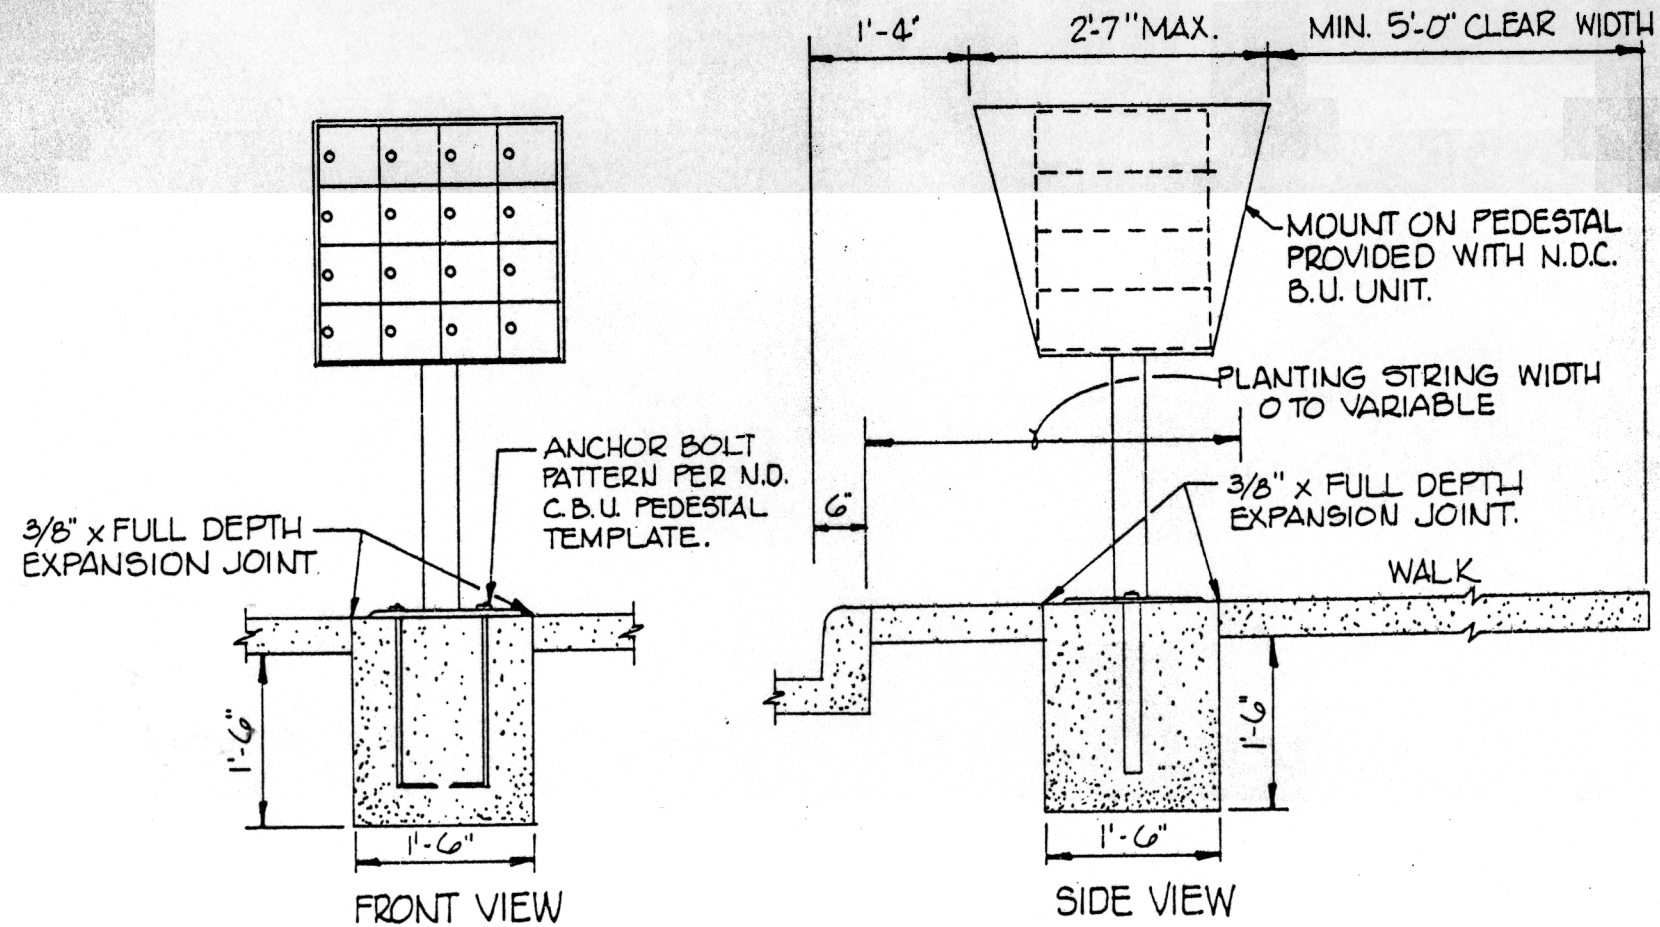

NOTES

1. INSTALLATION OF N.D.C.B.U. INCLUDING CONSTRUTION OF BASE WILL BE DONE BY U.S. POSTAL SERVICE.

U.S.P.O. Neighborhood Delivery and Collection Box Unit (Mailbox) Installation

NEIGHBORHOOD DELIVERY AND COLLECTION BOX UNIT

CITY OF RENTON

ADOPTED
CITY OF RENTON
STANDARD PLANS
LST DATE:1-Aug-87

DWG NAME: HR-06 SP PAGE: H026